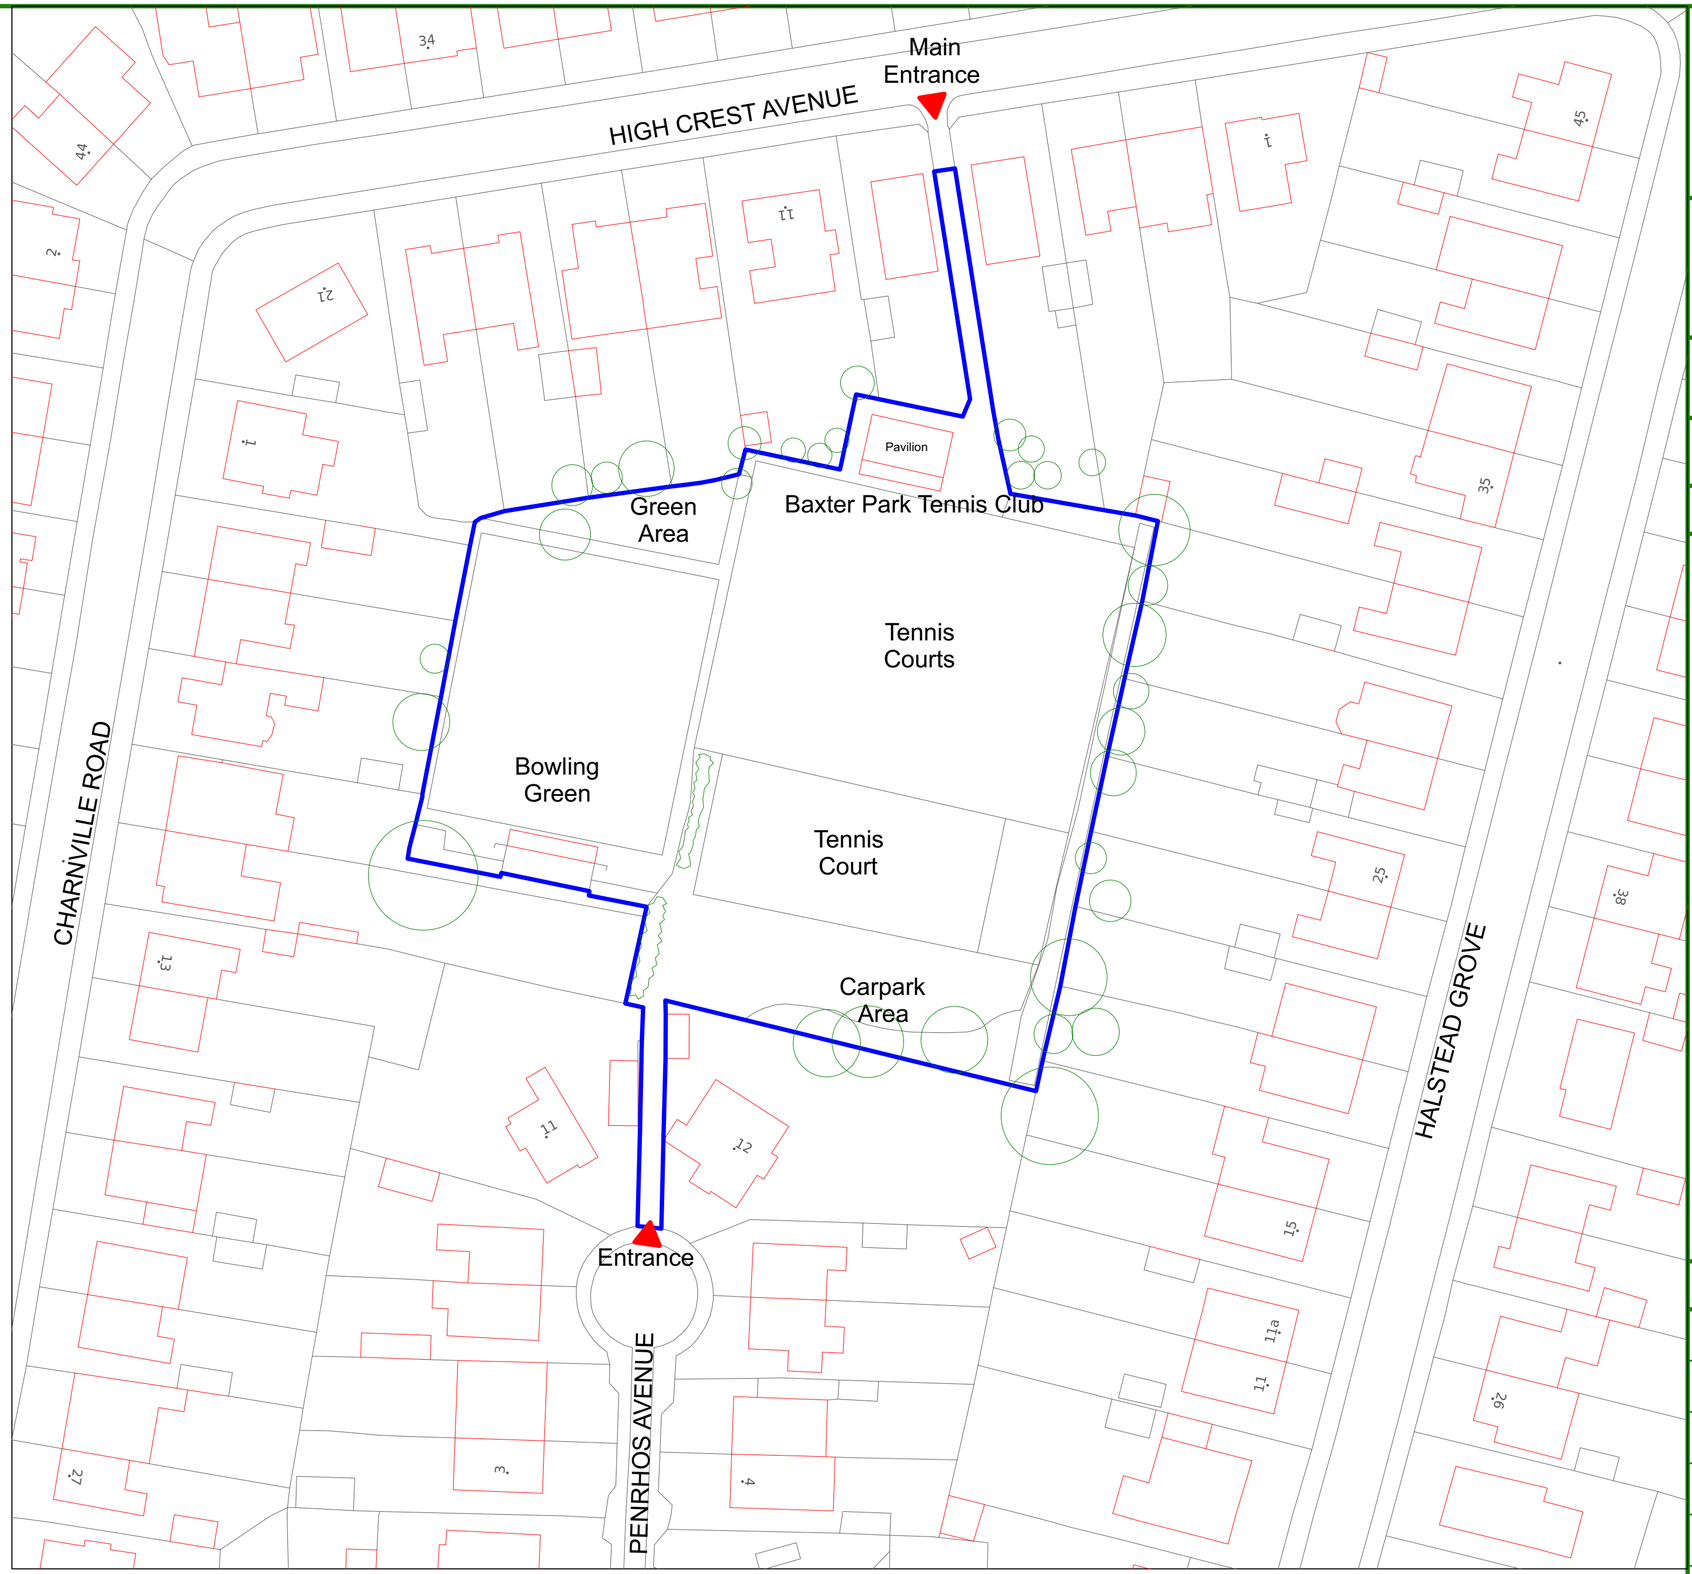

E.T.C. SPORTS SURFACES

Project :

Baxter Park LTC

Title :

Block Plan
As Existing

Drawing Number :

007

Date:

25 May 2021

Scale:

1:500 @ A2

Revisions